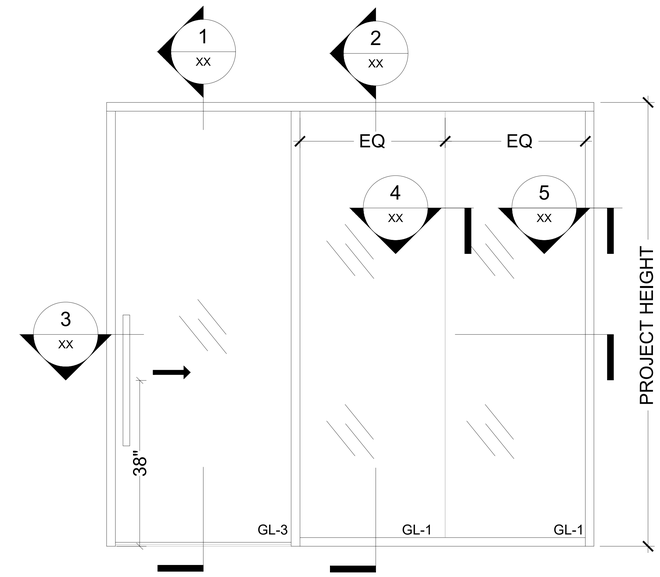

1 ELEVATION

1'-0"=1'-0"

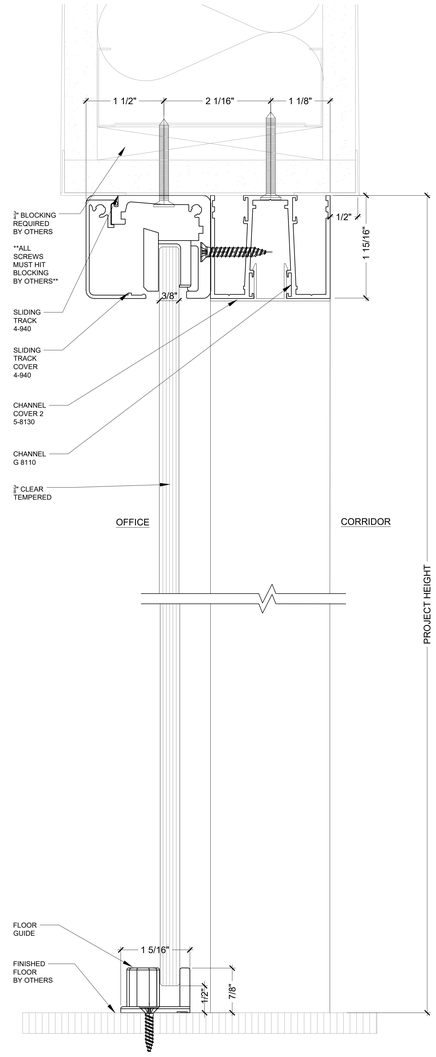

1 FRAMELESS SLIDING DOOR

1'-0"=1'-0"

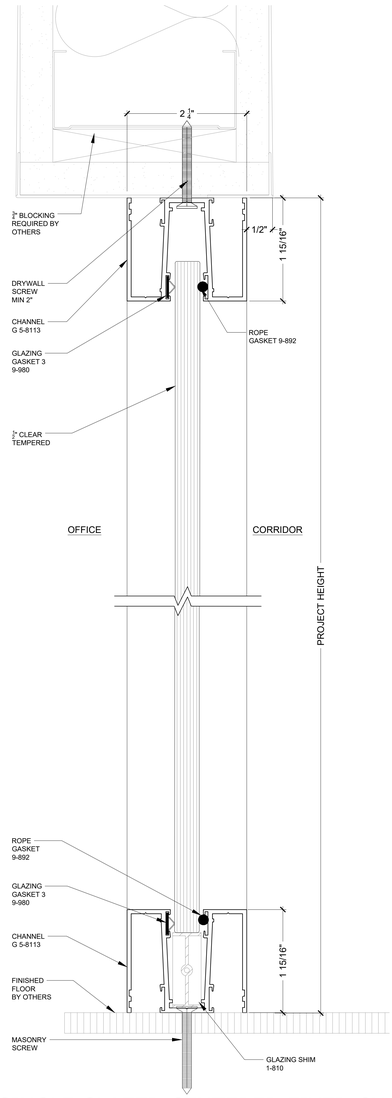

2 SINGLE GLAZED CENTERED FIXED CHANNEL

1'-0"=1'-0"

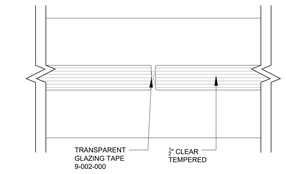

4 GLASS CONNECTION

1'-0"=1'-0"

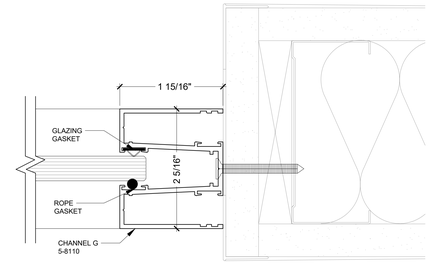

5 WALL ABUTMENT

1'-0"=1'-0"

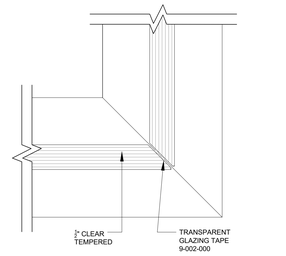

6 GLASS CORNER

1'-0"=1'-0"

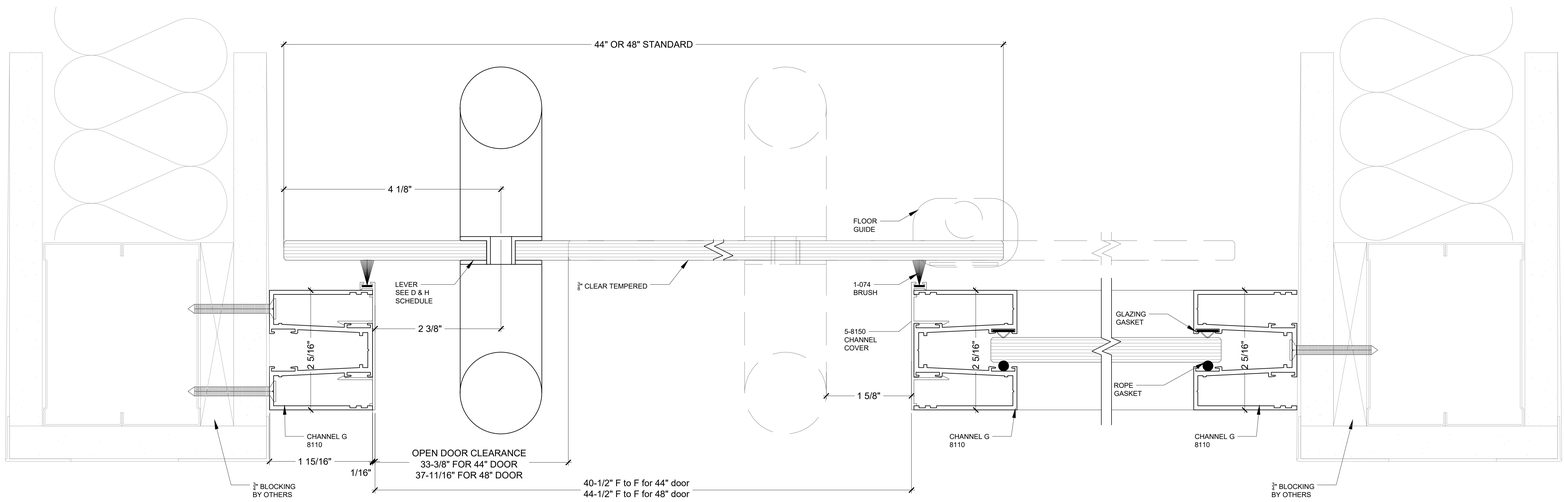

3 FRAMELESS SLIDING DOOR W/ LADDER PULL

1'-0"=1'-0"

LEGEND:

No.	REVISED	DATE

1	Out for Approval	M-D-2011

Frameless Sliding Door with Ladder Pull in Single Glazed Centered System

PROJECT:

CLIPPER STANDARDS DRAWINGS

DRAWING TITLE:

FRAMELESS SLIDING DOOR - CENTER

225 Park Avenue South - Suite 201
New York, NY 10003
Tel. 212.647.6200

175 Morristown Rd., Ste 200
Basking Ridge, NJ 07920
Tel. 908.901.0001

WWW.WBWOOD.COM
• New York • New Jersey •

A Herman Miller Certified Network Member

PROJECT No.:	JOB NO.
DATE:	December 20, 2019
SCALE:	##########
DRAWN BY:	NP
CHECKED BY:	XXX

These plans are an instrument of service and are the property of WB Wood. Infringements will be prosecuted.

Approved By:

Signature Date

File: P:\Both\Users\Clipper Library\Desktop\CLIPPER STANDARDS\LATEST WB WOOD CLIPPER LIBRARY.dwg Plot By:Nancy 2019-12-20 4:56 PM